




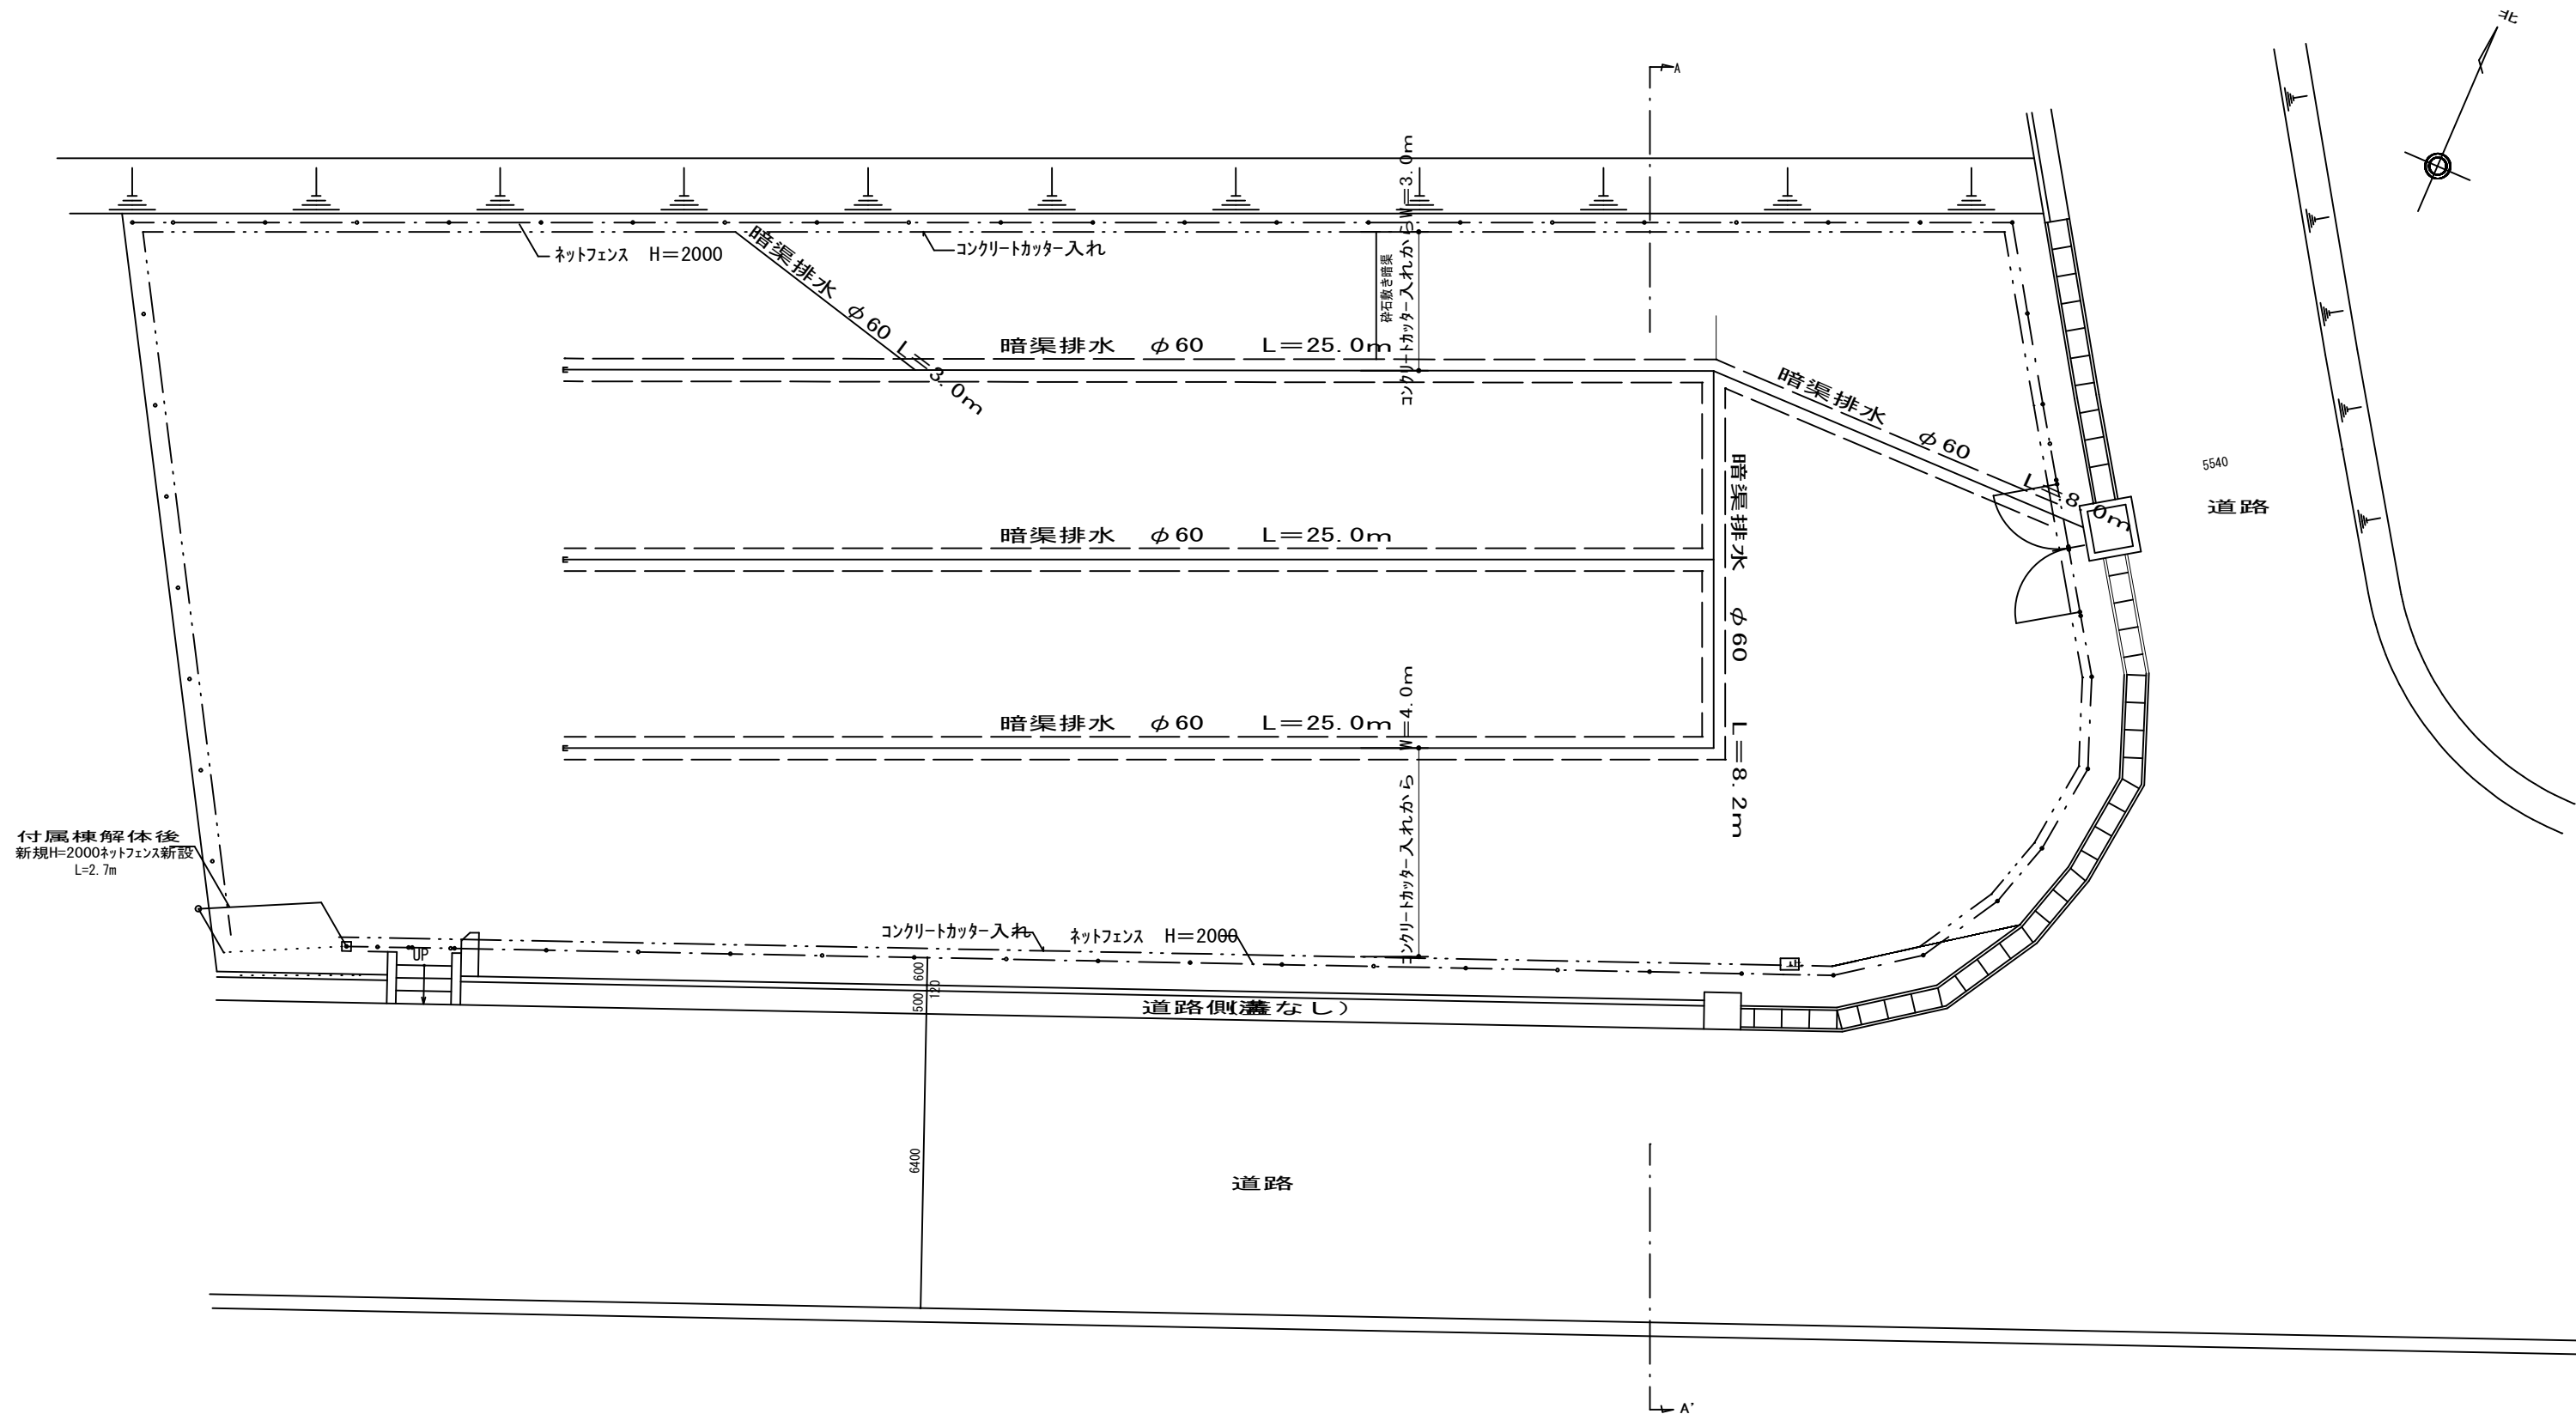

平面図 S=1 100

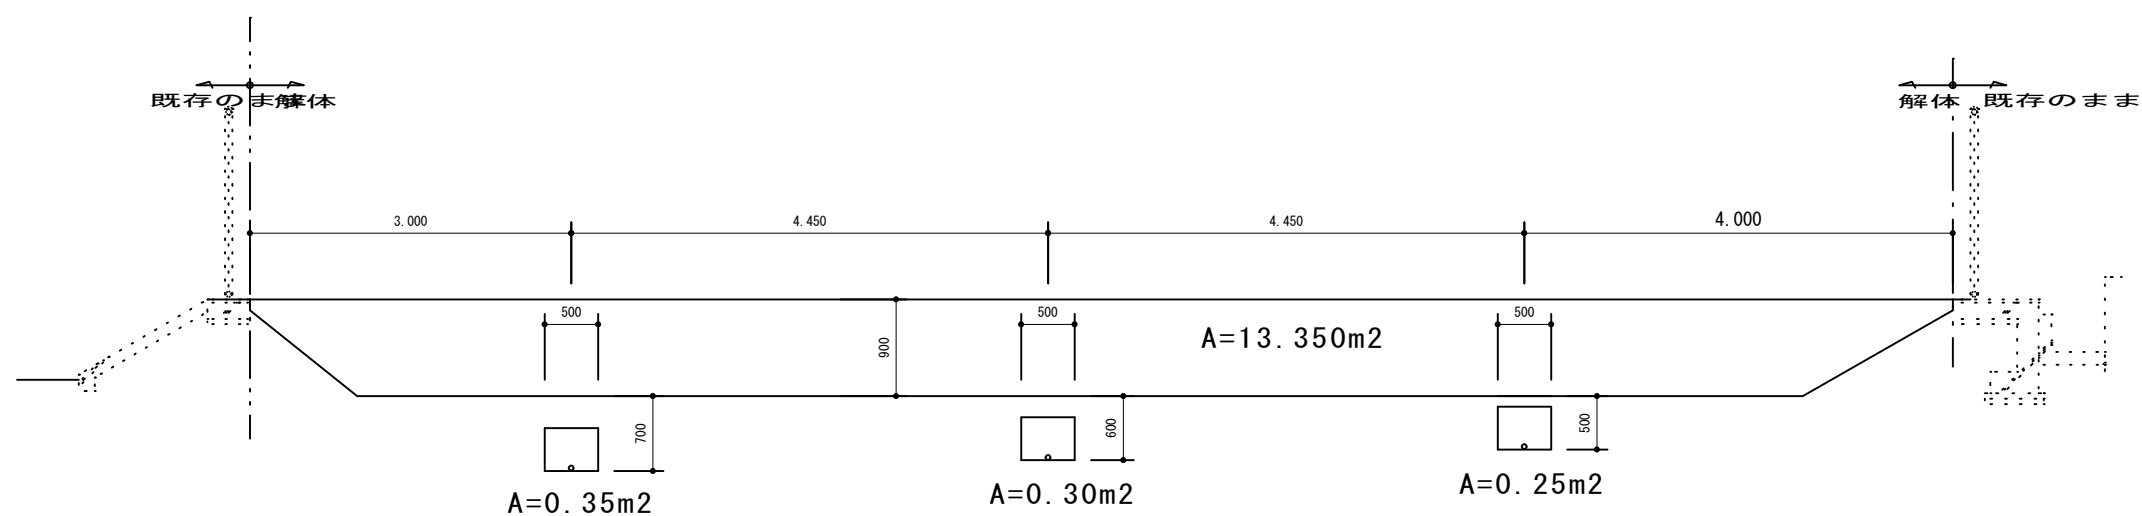

暗渠排水 A-A断面図 S=1:50

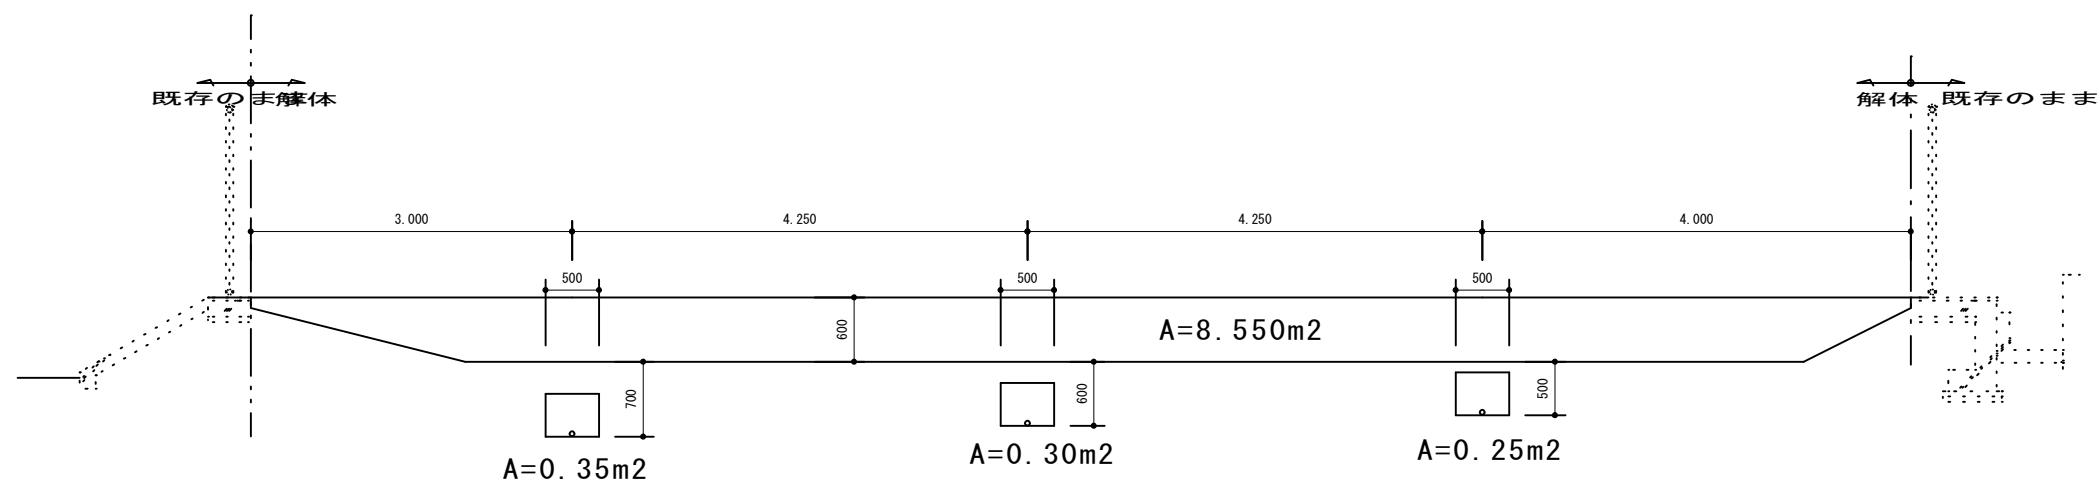

暗渠排水 B-B断面図 S=1:50

暗渠排水 構造図 S=1:20

