



# 姿 図

1 所作台 1/20

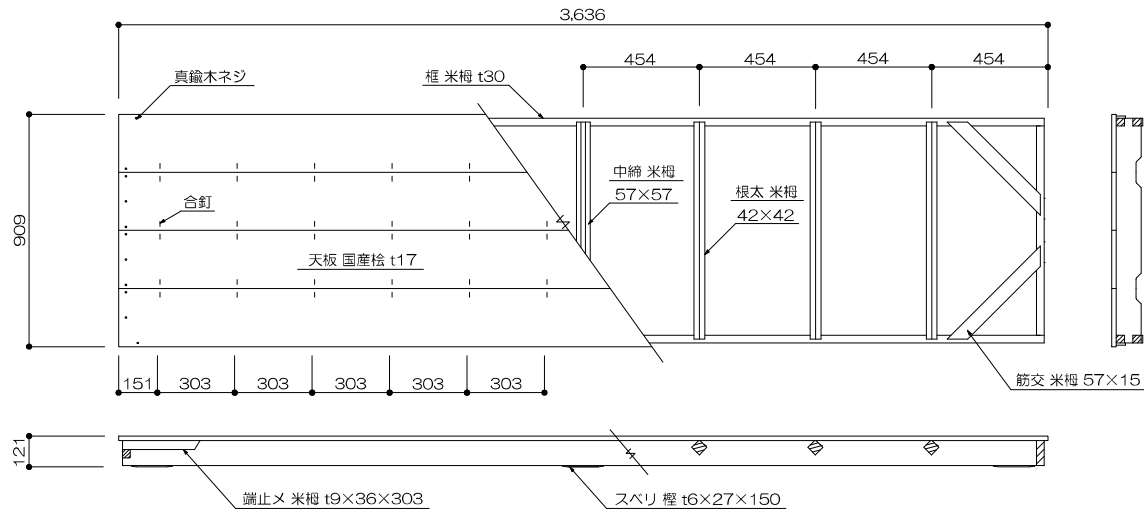


6 花道所作台 1/20

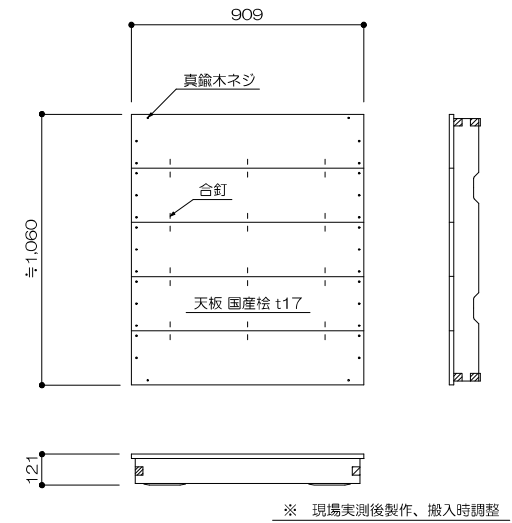


※ 現場実測後製作、搬入時調整

2~5 花道所作台 1/20

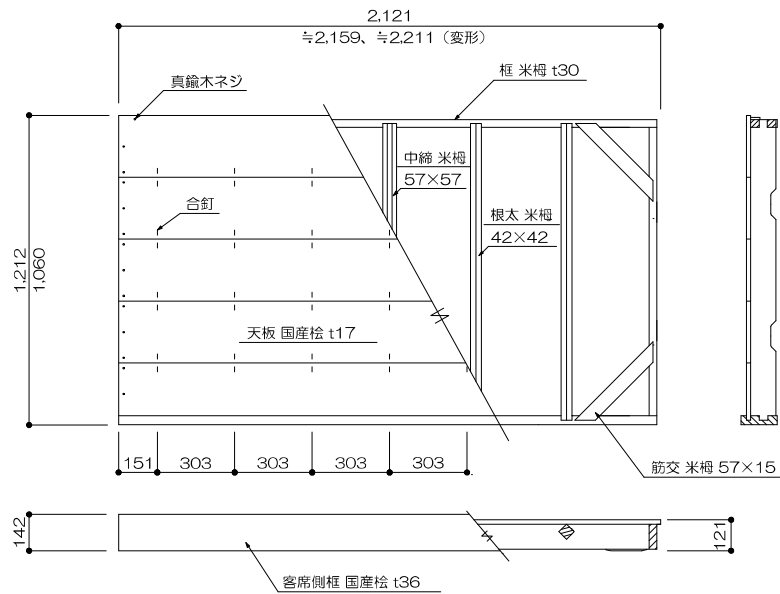


※ 現場実測後製作、搬入時調整

7、8 開帳場 1/20

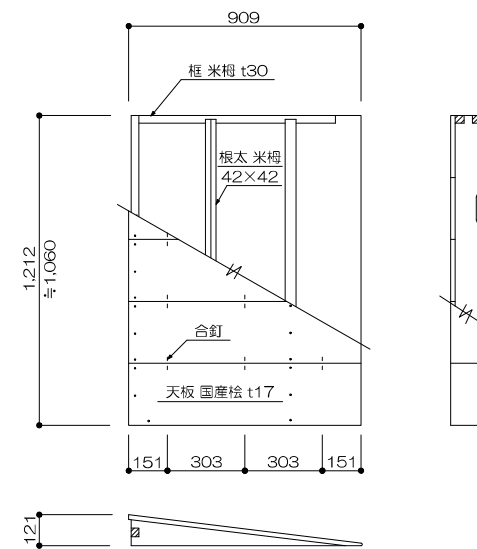


※ 現場実測後製作、搬入時調整


9、10 化粧框 1/10

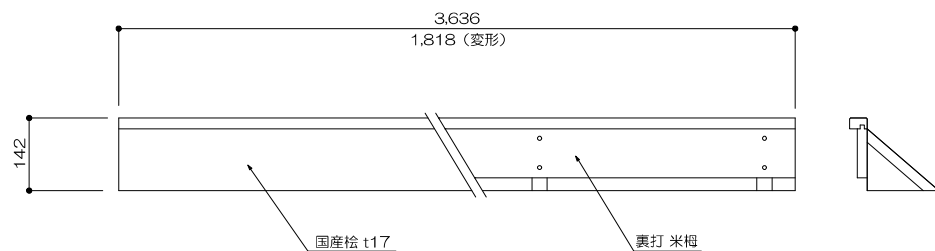

11、12 所作台運搬車 1/20

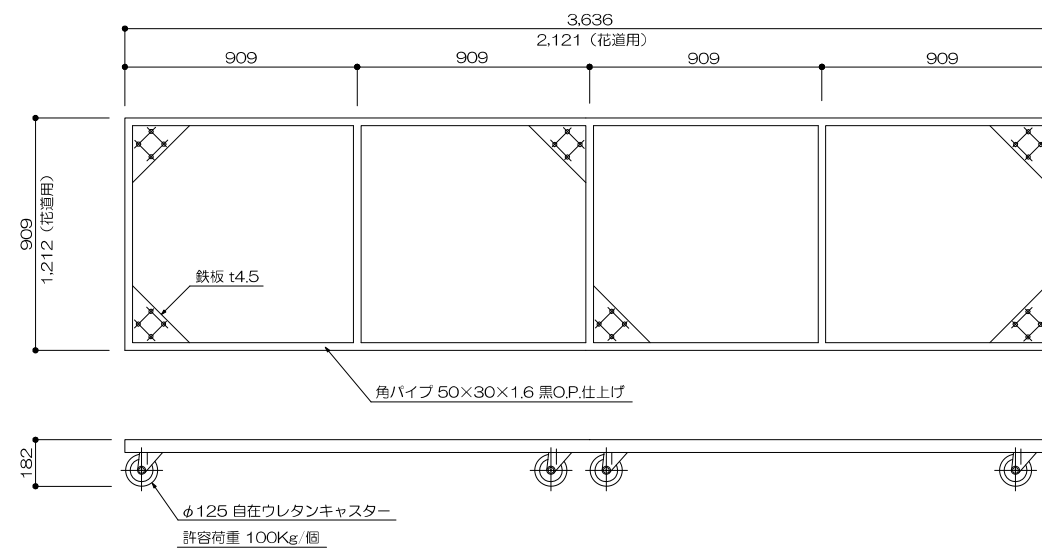


13 仮設鳥屋囲 1/50

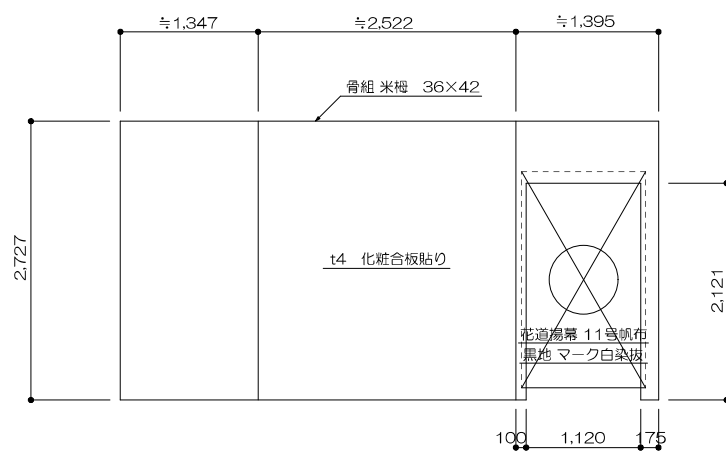


※ 現場実測後製作、搬入時調整


14 松羽目 1/100

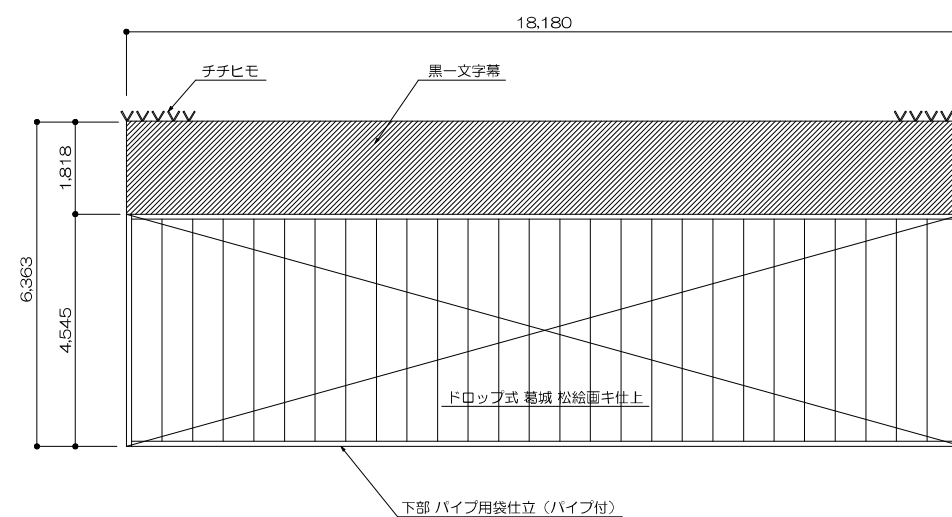


15 平 台 1/20

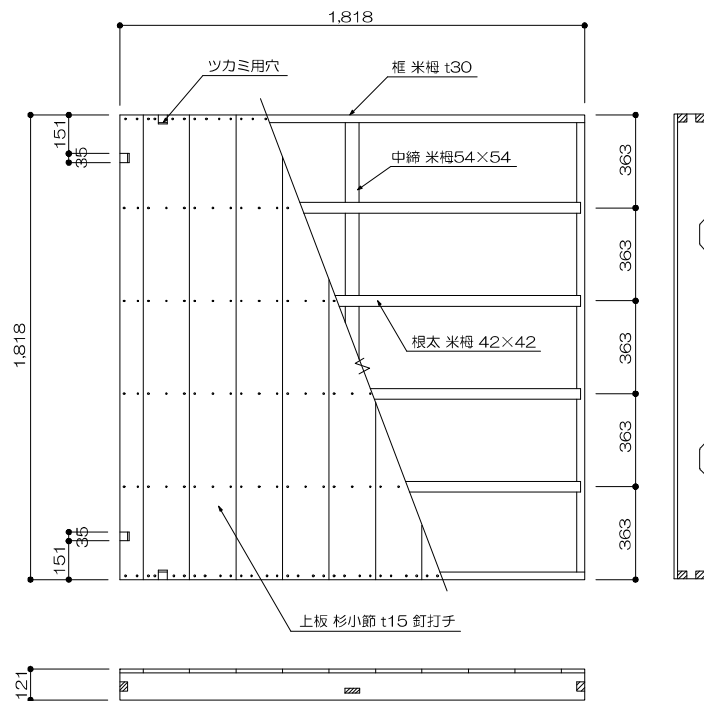


16 平 台 1/20

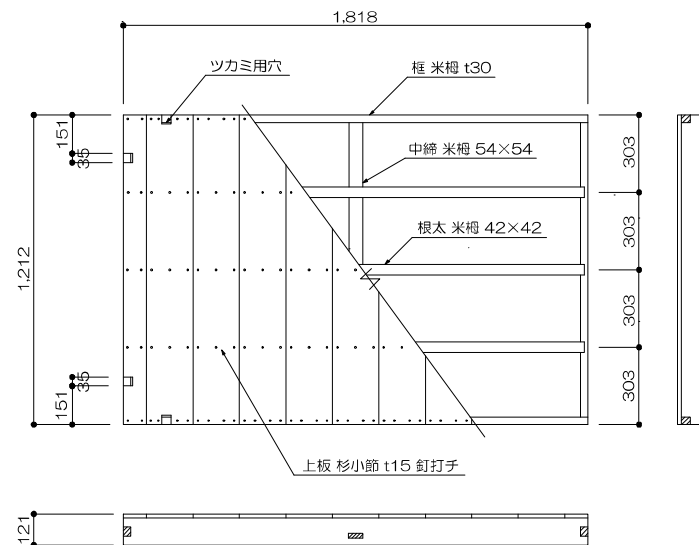


18 平 台 1/20

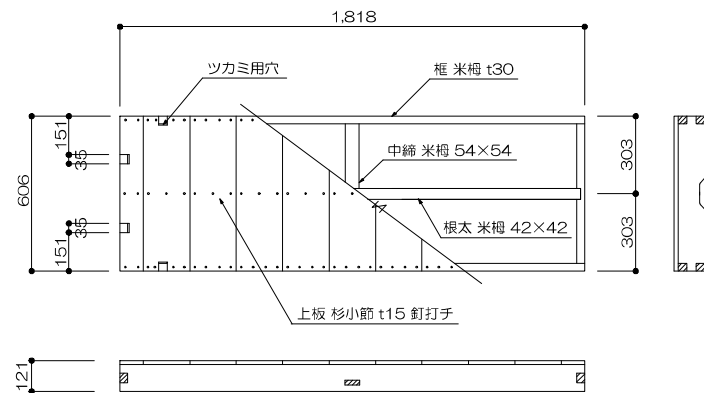


17 平 台 1/20

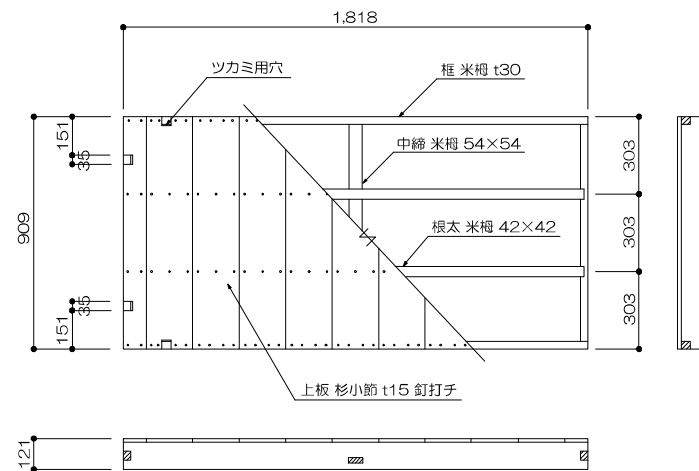



19 平 台 1/20

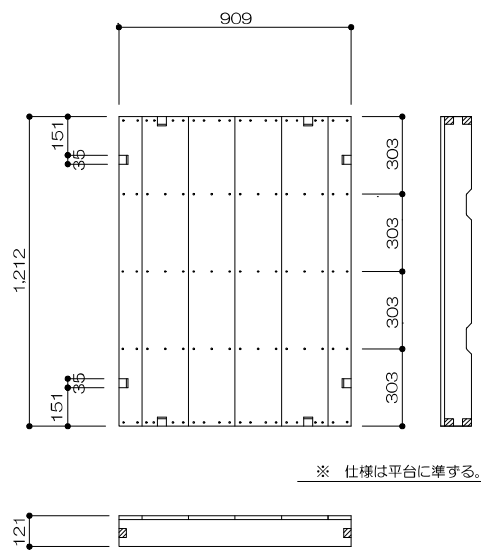



20 平 台 1/20

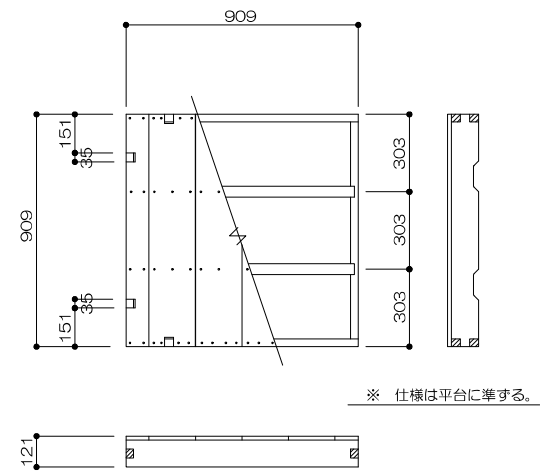


21 開き足 (高足) 1/20

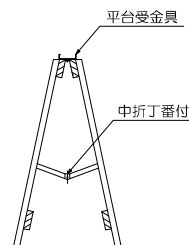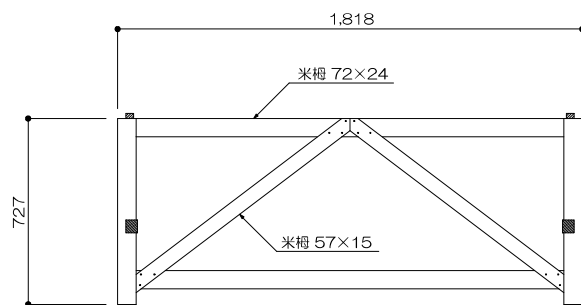


22 開き足 (高足) 1/20

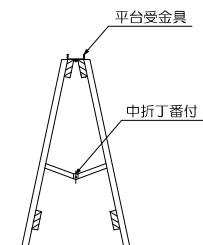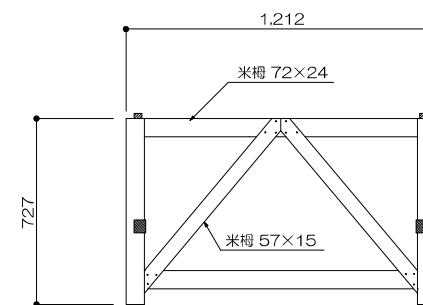


23 開き足 (高足) 1/20

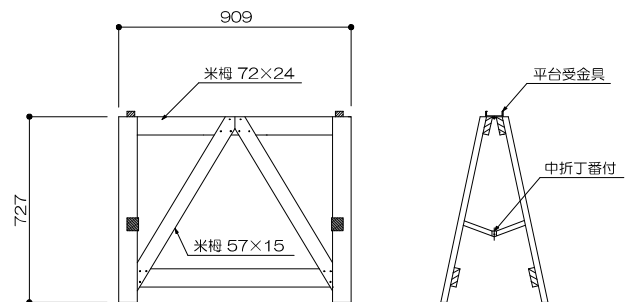


24 開き足 (中足) 1/20

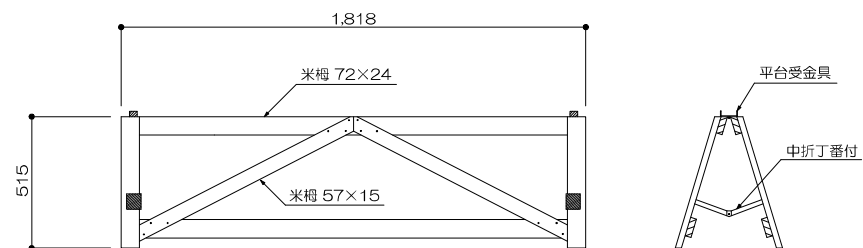


25 開き足 (中足) 1/20

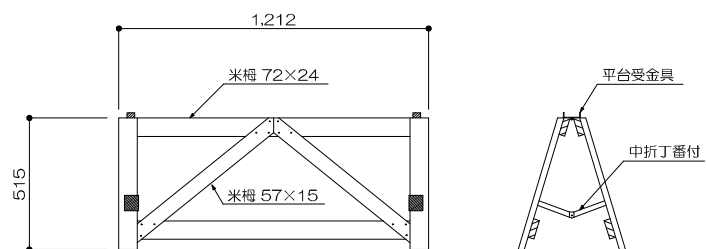


27 箱 足 1/10

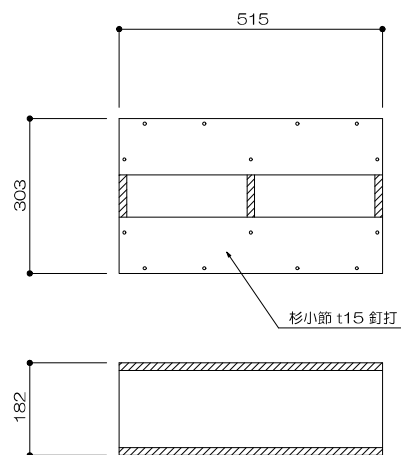


28 箱 足 1/10

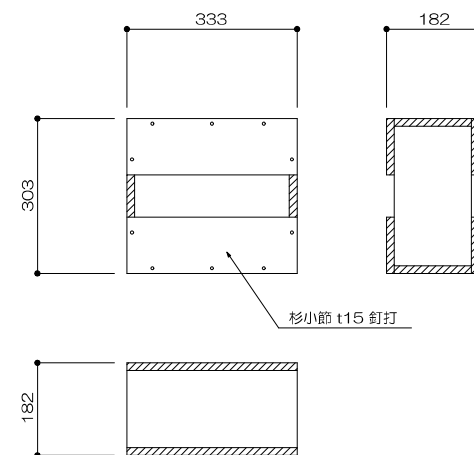


26 開き足 (中足) 1/20

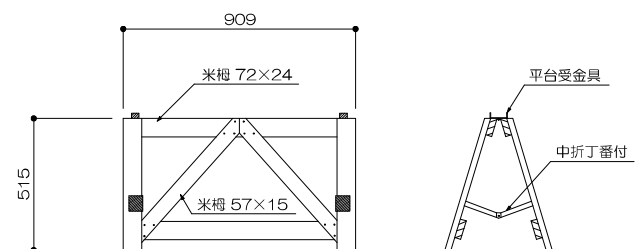


29 木 台 1/10

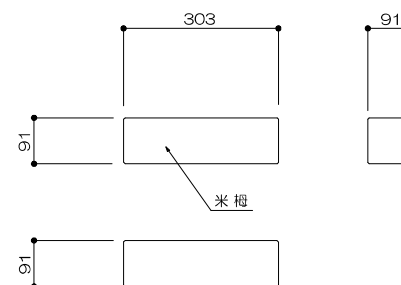


30 ヒナ段用階段 1/20

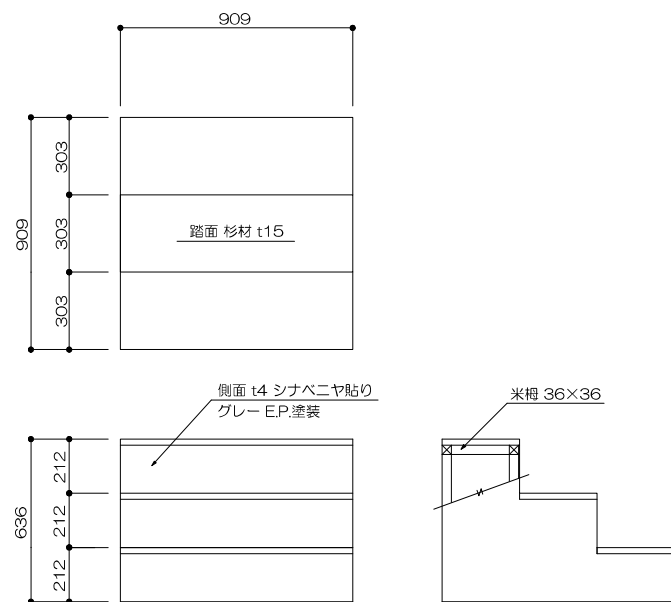


31 ヒナ段用階段 1/20

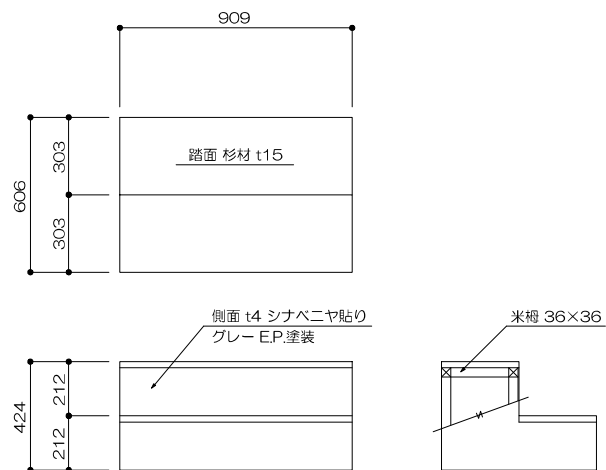


32 ヒナ段用階段 1/20

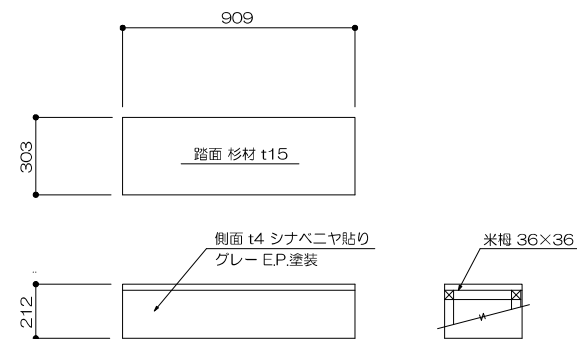


33、38 蹴込パネル 1/20

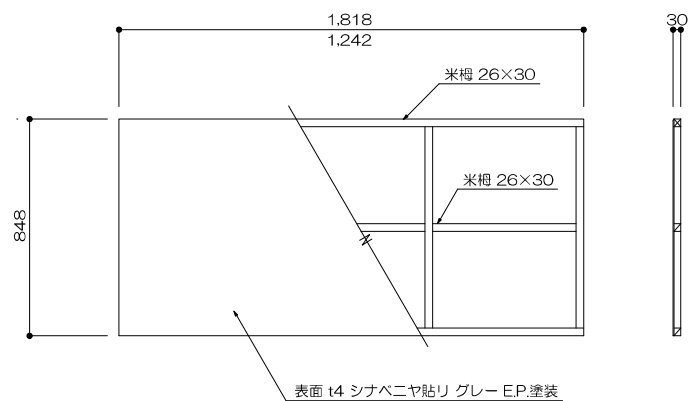


34~37、39~42 蹴込パネル 1/20

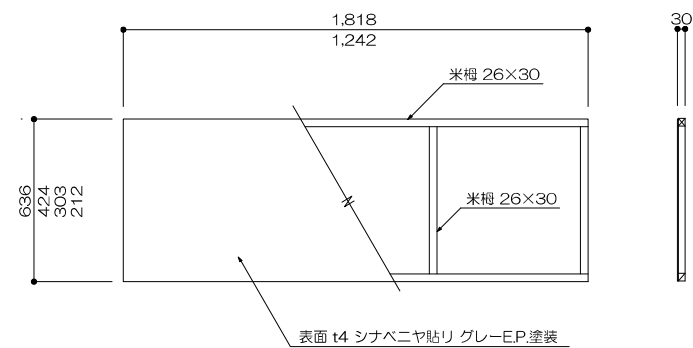


43 平台運搬車 1/20

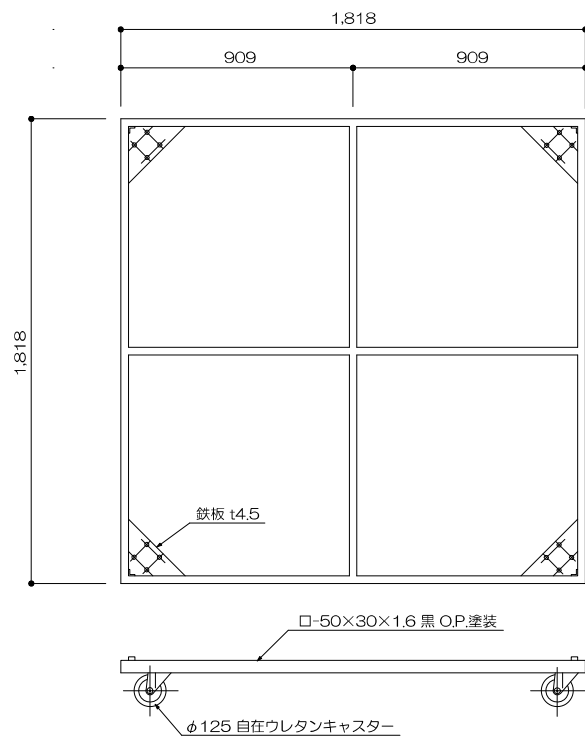


45 平台運搬車 1/20

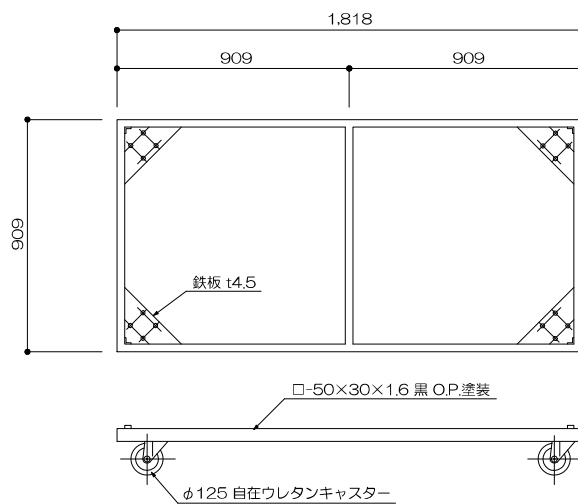


44 平台運搬車 1/20

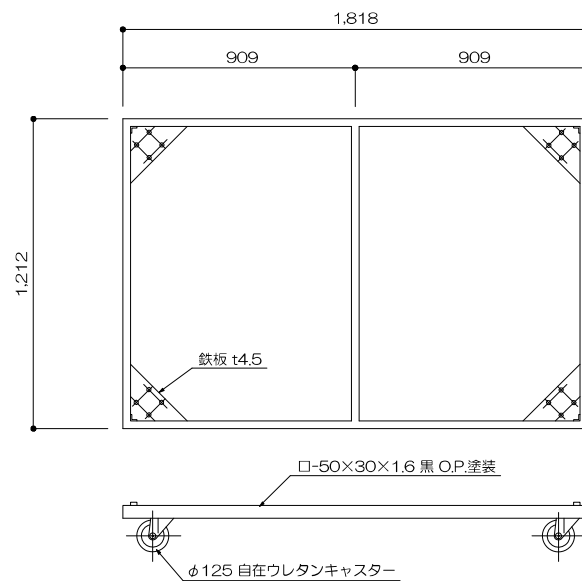


46 滑り止め木 1/10

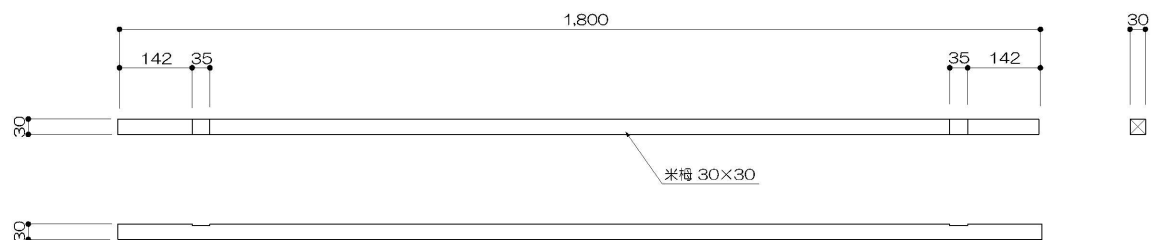


48 ツカミ金具 1/2

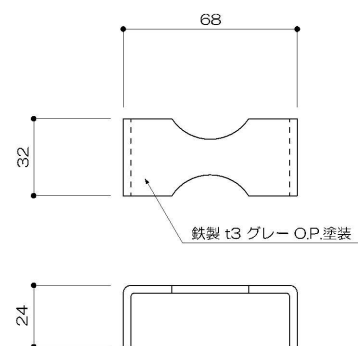

47 滑り止め木用金具 1/2

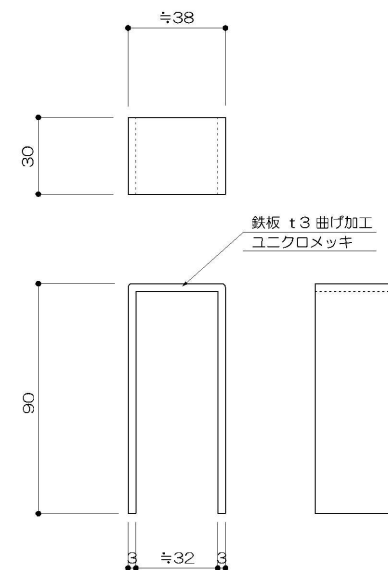

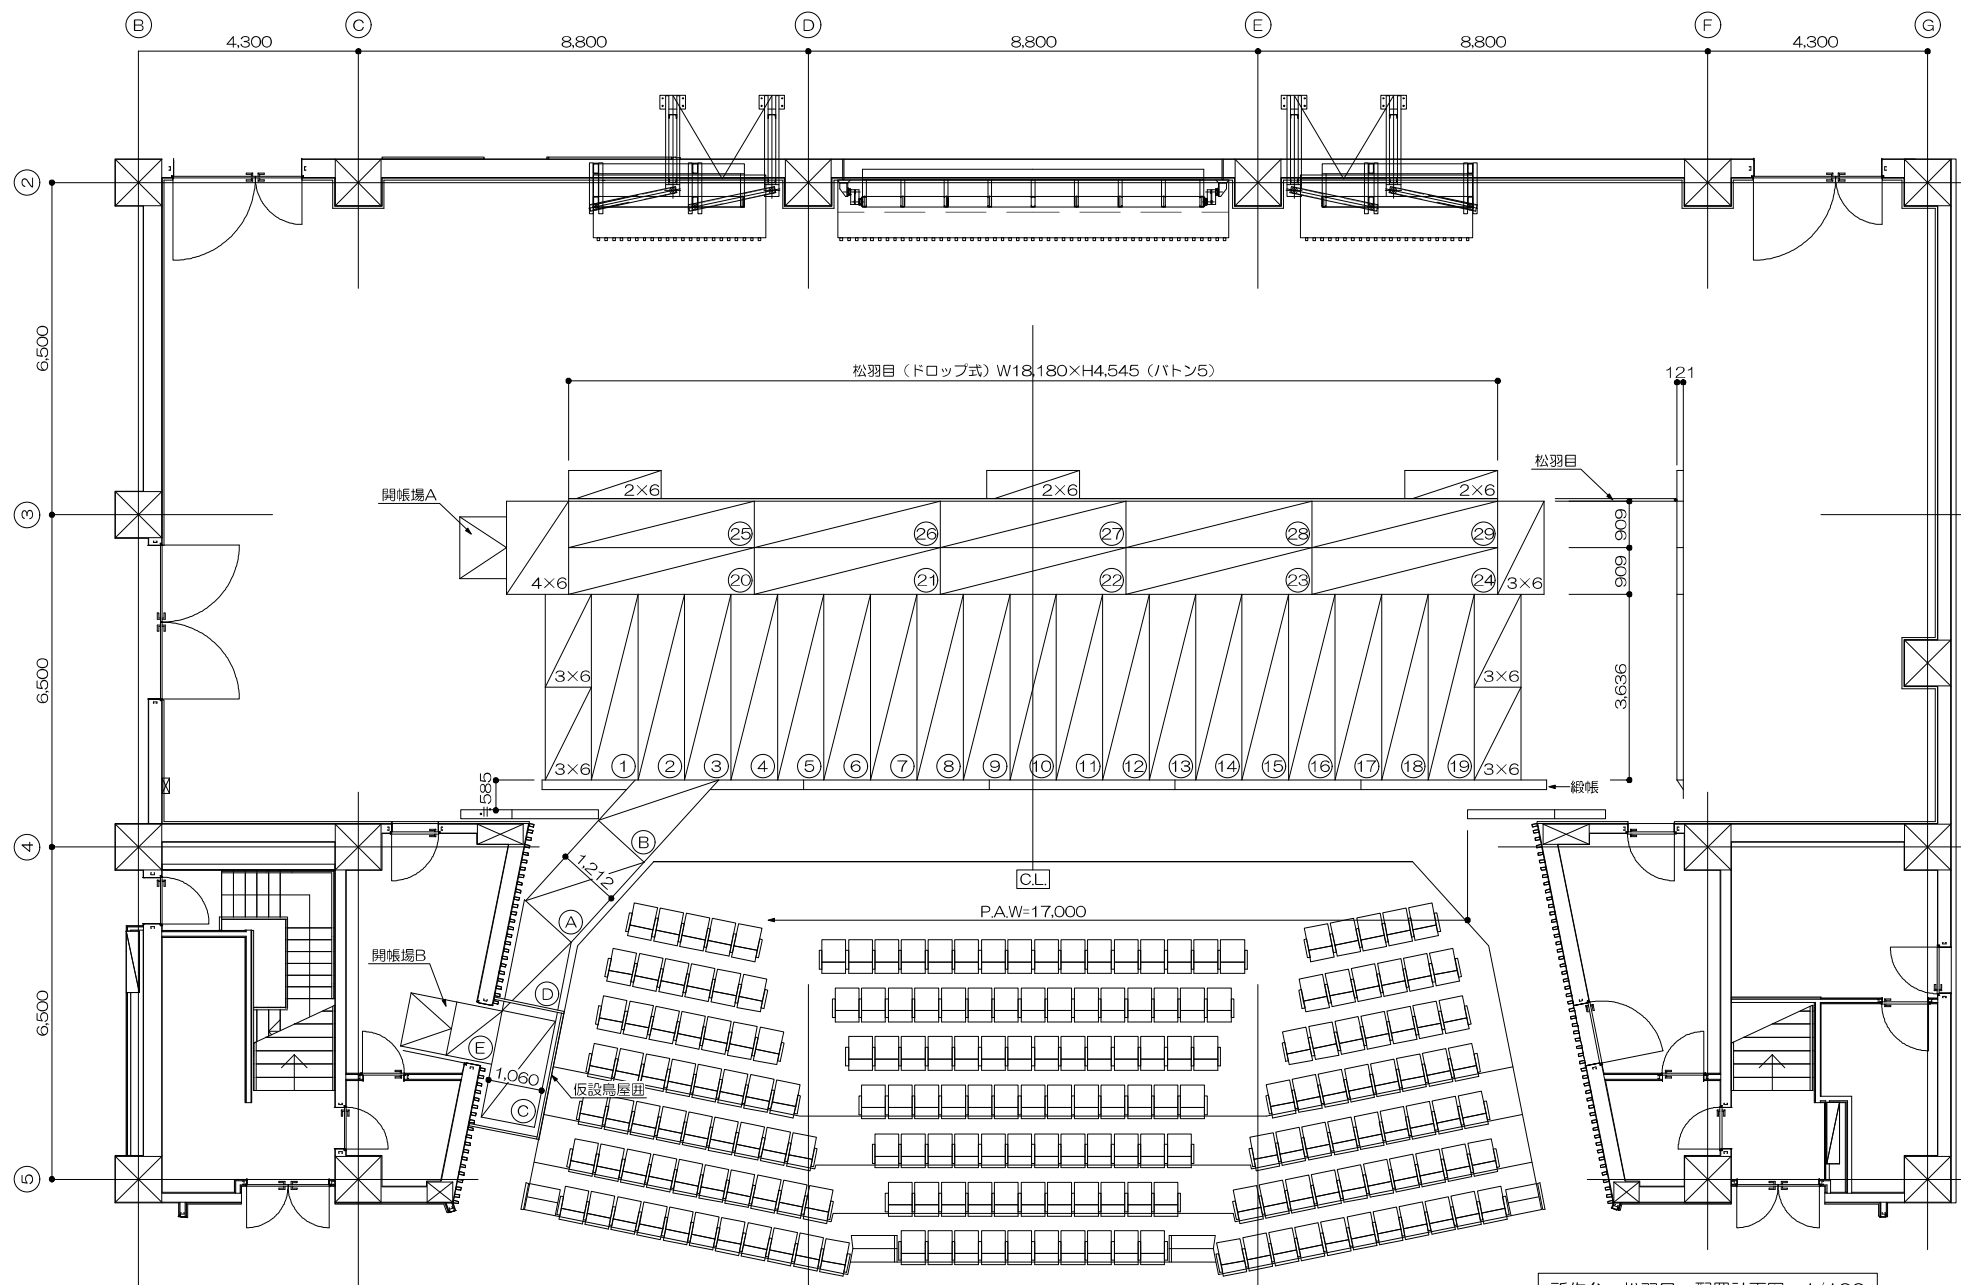

所作台・松羽目 配置計画図 1/100

